




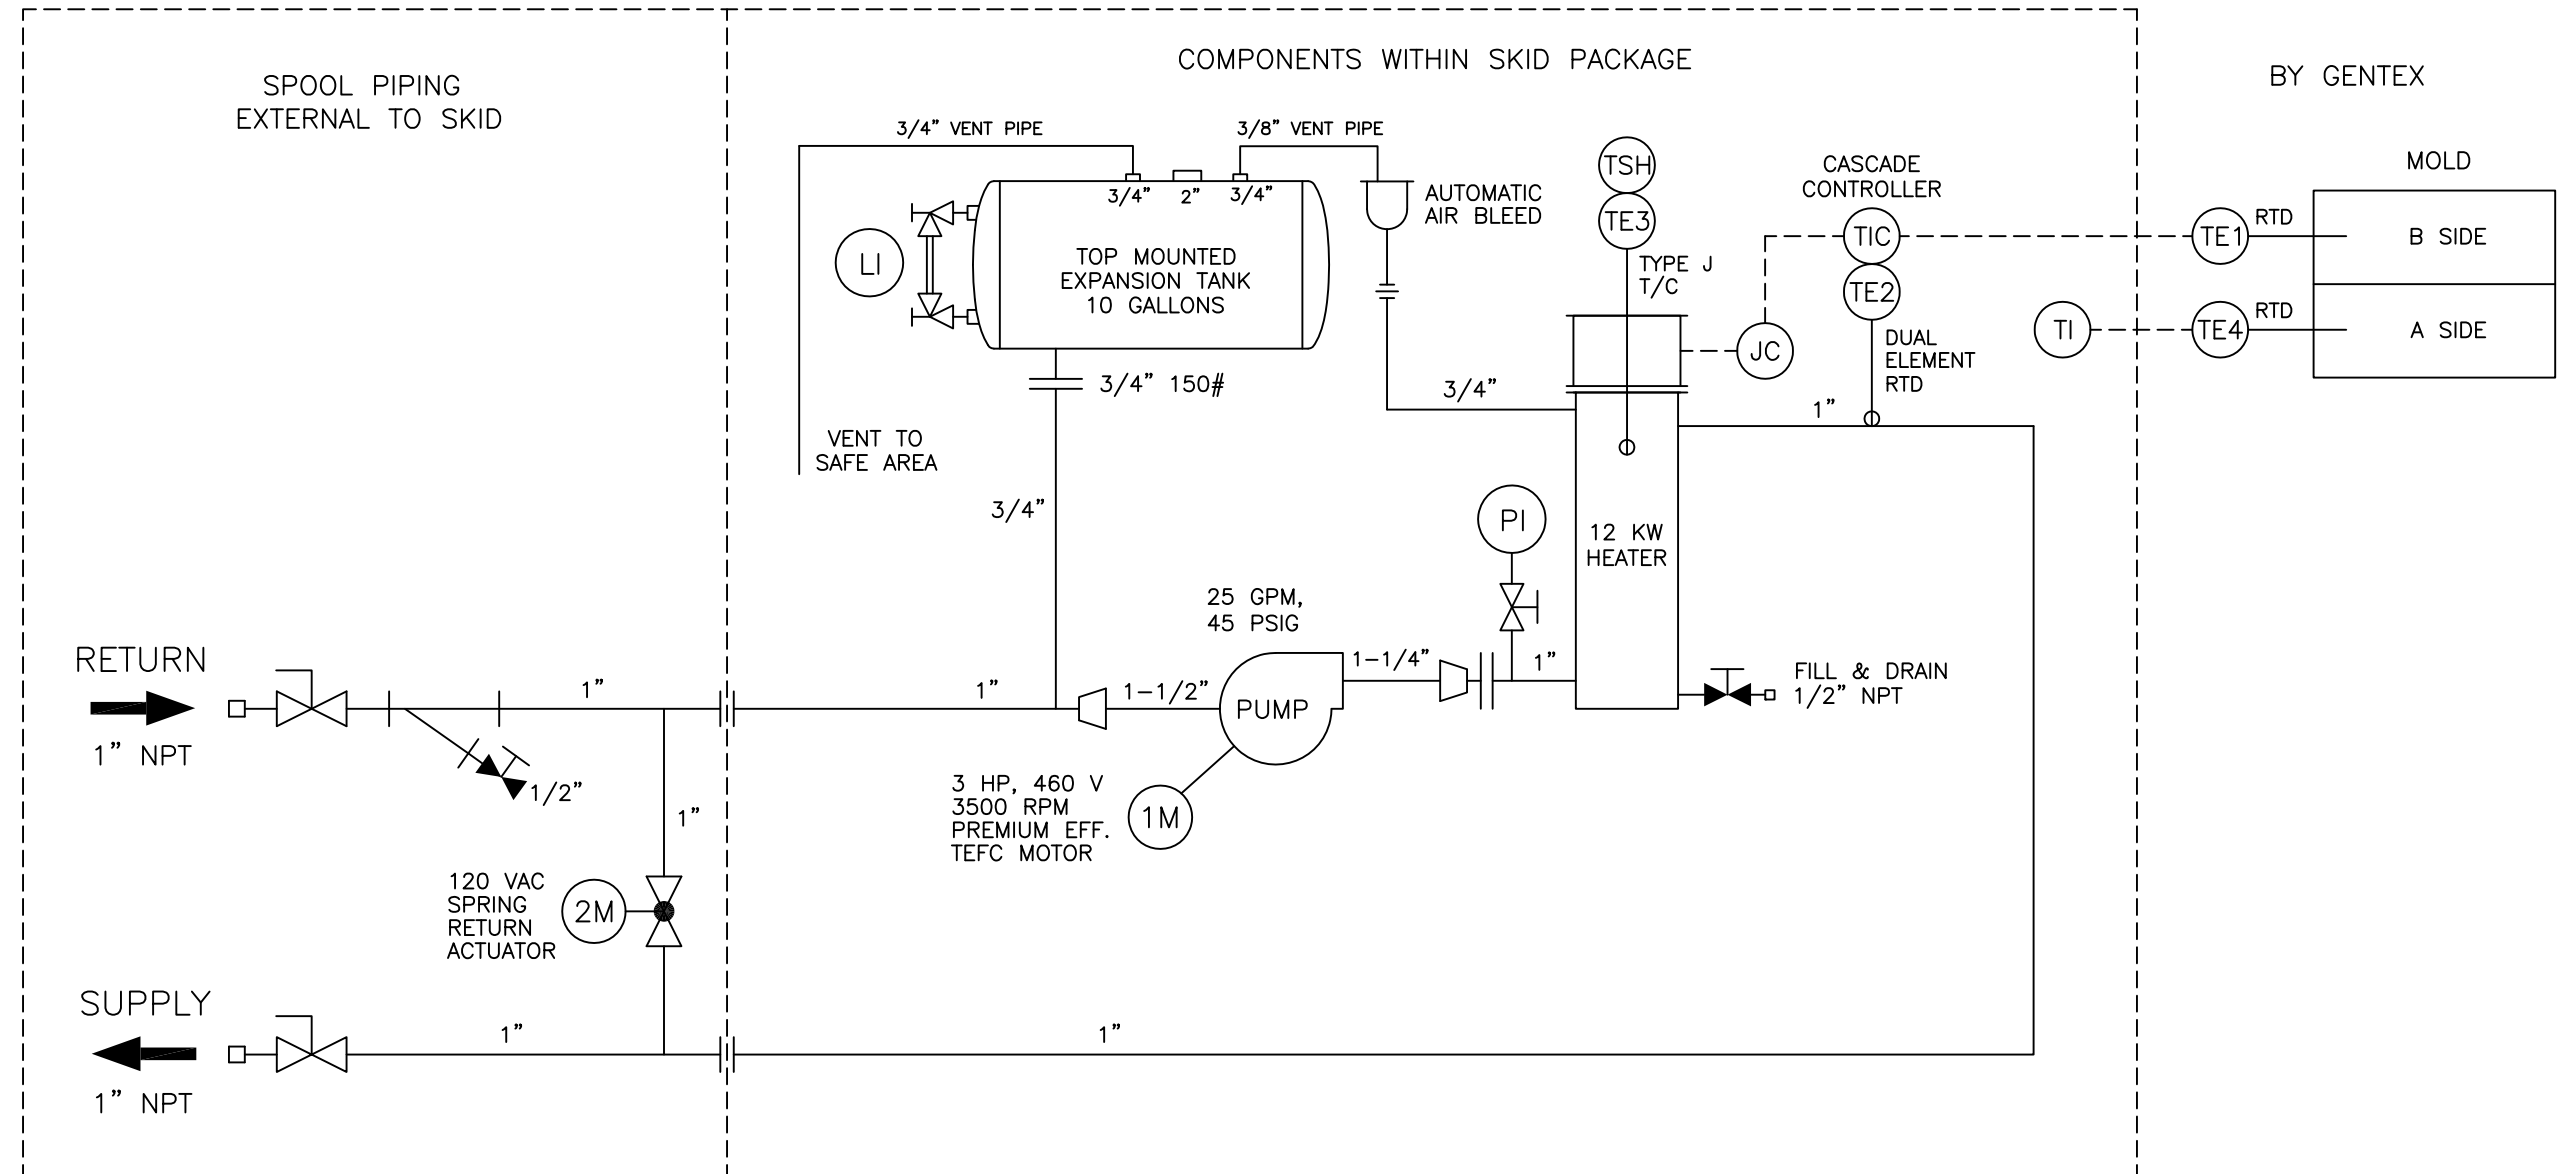


		HEAT EXCHANGE AND TRANSFER, Inc. 500 Superior Street • Carnegie, PA 15106 Phone: 412-276-3388 • Fax: 412-276-3397 <i>Electric • Process • Heating • Equipment</i>		
SERIAL NUMBER: 99-12181A		DRAWN BY: S. LANZA		
JOB NUMBER: 1218-1		ENGINEER: S. LANZA		
		APPROVED BY: S. LANZA		
CUSTOMER:				
P.O. NUMBER:				
MODEL#: KM550-12-483				
PIPING & INSTRUMENT DIAGRAM				
SCALE:	DATE:	SHEET SIZE:	DRAWING NUMBER:	REVISION #
NTS	11/11/99	B	1218-1MB	1

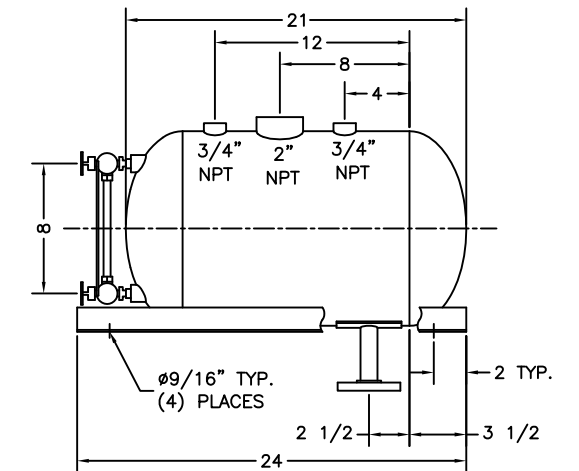


10 GALLON EXPANSION TANK

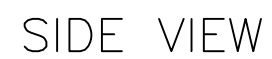

		HEAT EXCHANGE AND TRANSFER, Inc. 500 Superior Street • Carnegie, PA 15106 Phone: 412-276-3388 • Fax: 412-276-3397 <i>Electric • Process • Heating • Equipment</i>		
SERIAL NUMBER: 99-1218-1A	DRAWN BY: S. LANZA			
JOB NUMBER: 1218-1	ENGINEER: S. LANZA			
	APPROVED BY: S. LANZA			
CUSTOMER:				
P.O. NUMBER:				
MODEL#: KM550-12-483 GENERAL ARRANGEMENT				
SCALE: 1=12	DATE: 12/15/99	SHEET SIZE: B	DRAWING NUMBER: 1218-1MA	REVISION # 3

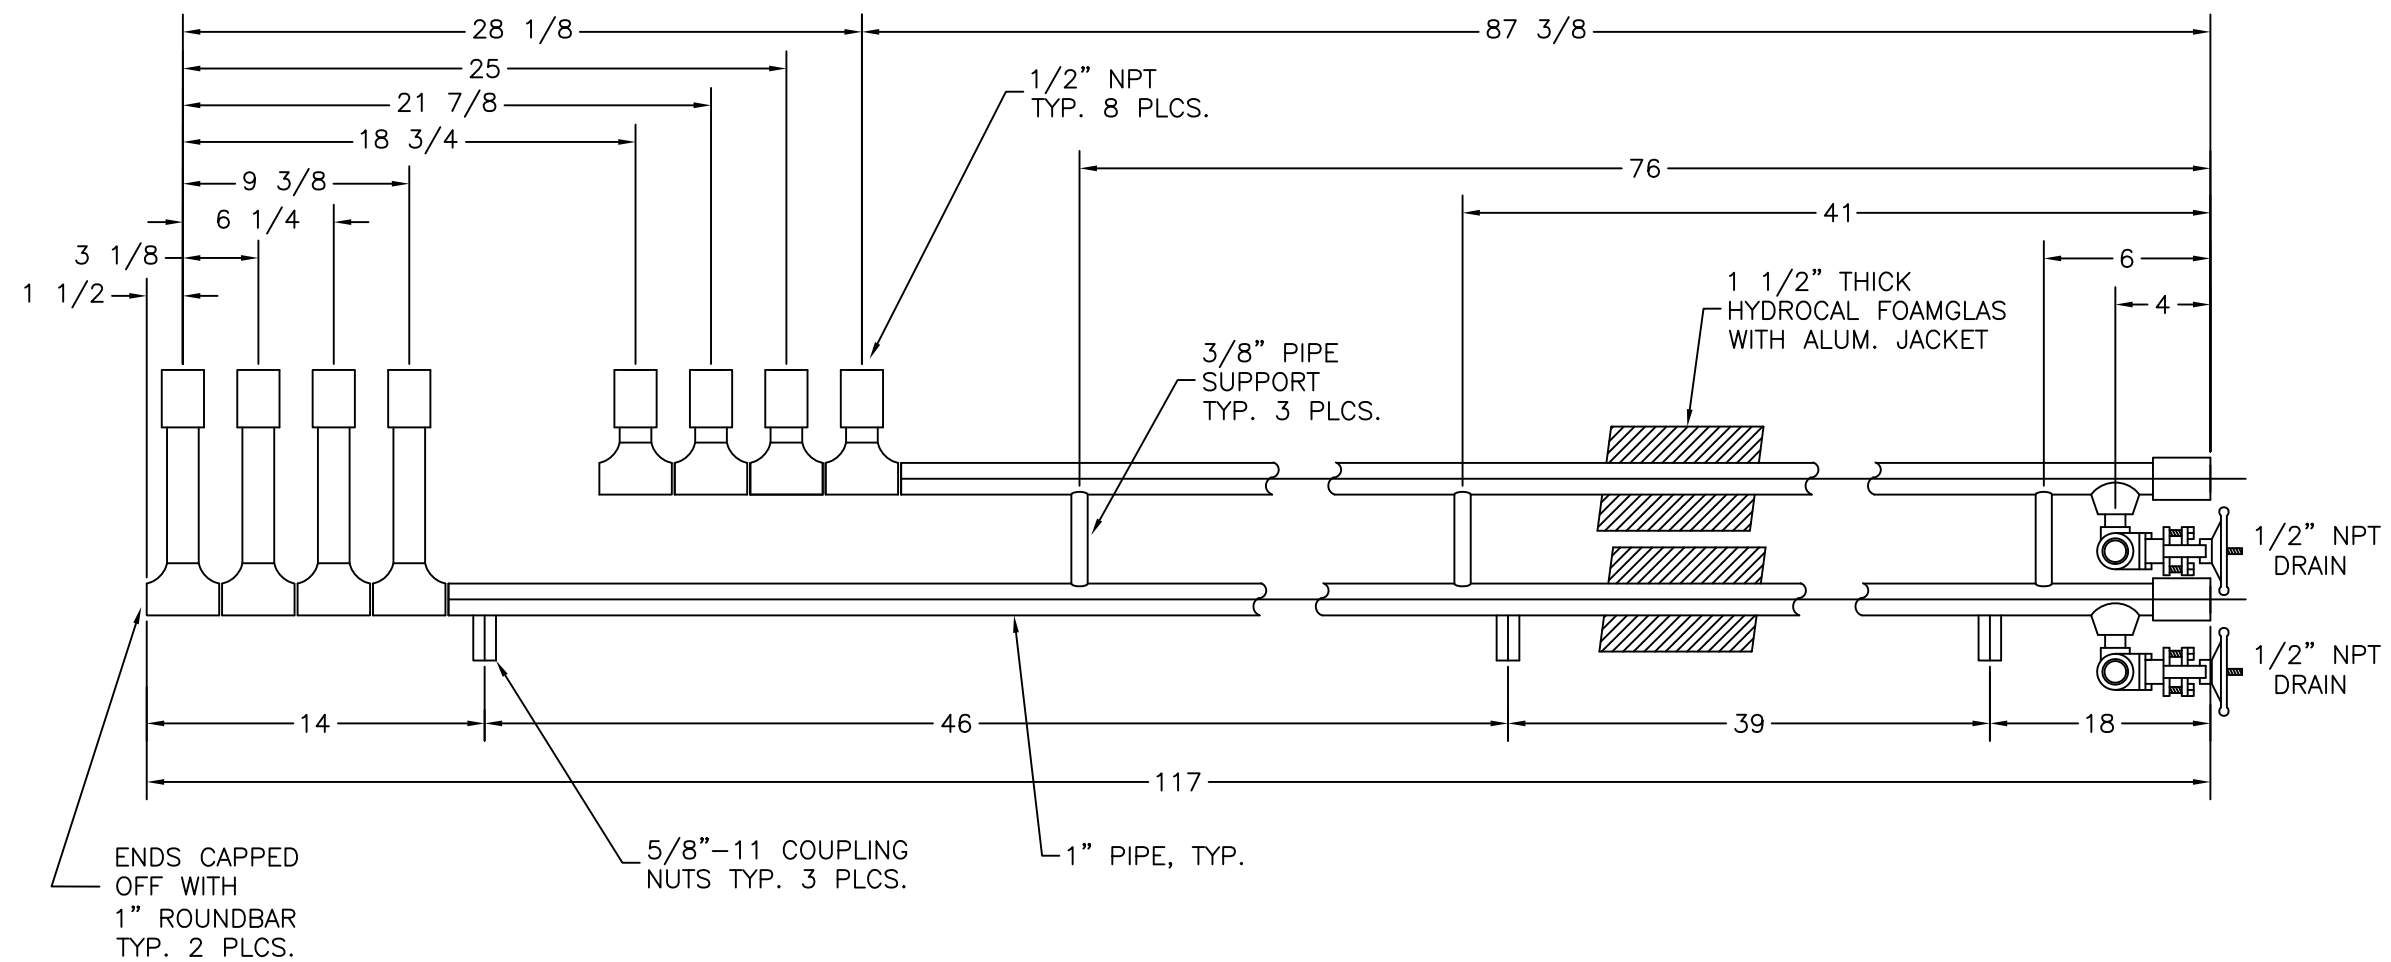

SIDE VIEW

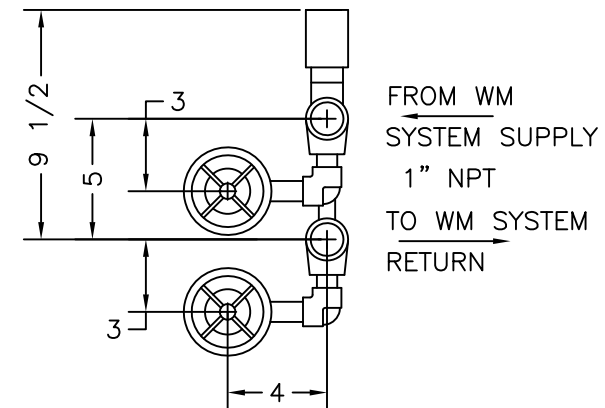

END VIEW

10 PCS. REQUIRED

TOLERANCES (EXCEPT AS NOTED)		HEAT INC. CARNEGIE, PA.		
DECIMAL _____ + _	REF: 1218-2		SCALE NTS	DRAWN BY M.J.S APPROVAL BY S.M.L
FRACTIONAL _____ + _	TITLE SUPPLY / RETURN HEADER GENERAL ARRANGEMENT			
ANGULAR _____ + _	DATE 11/04/99	DRAWING NUMBER 1218-2MA		REVISION 1

